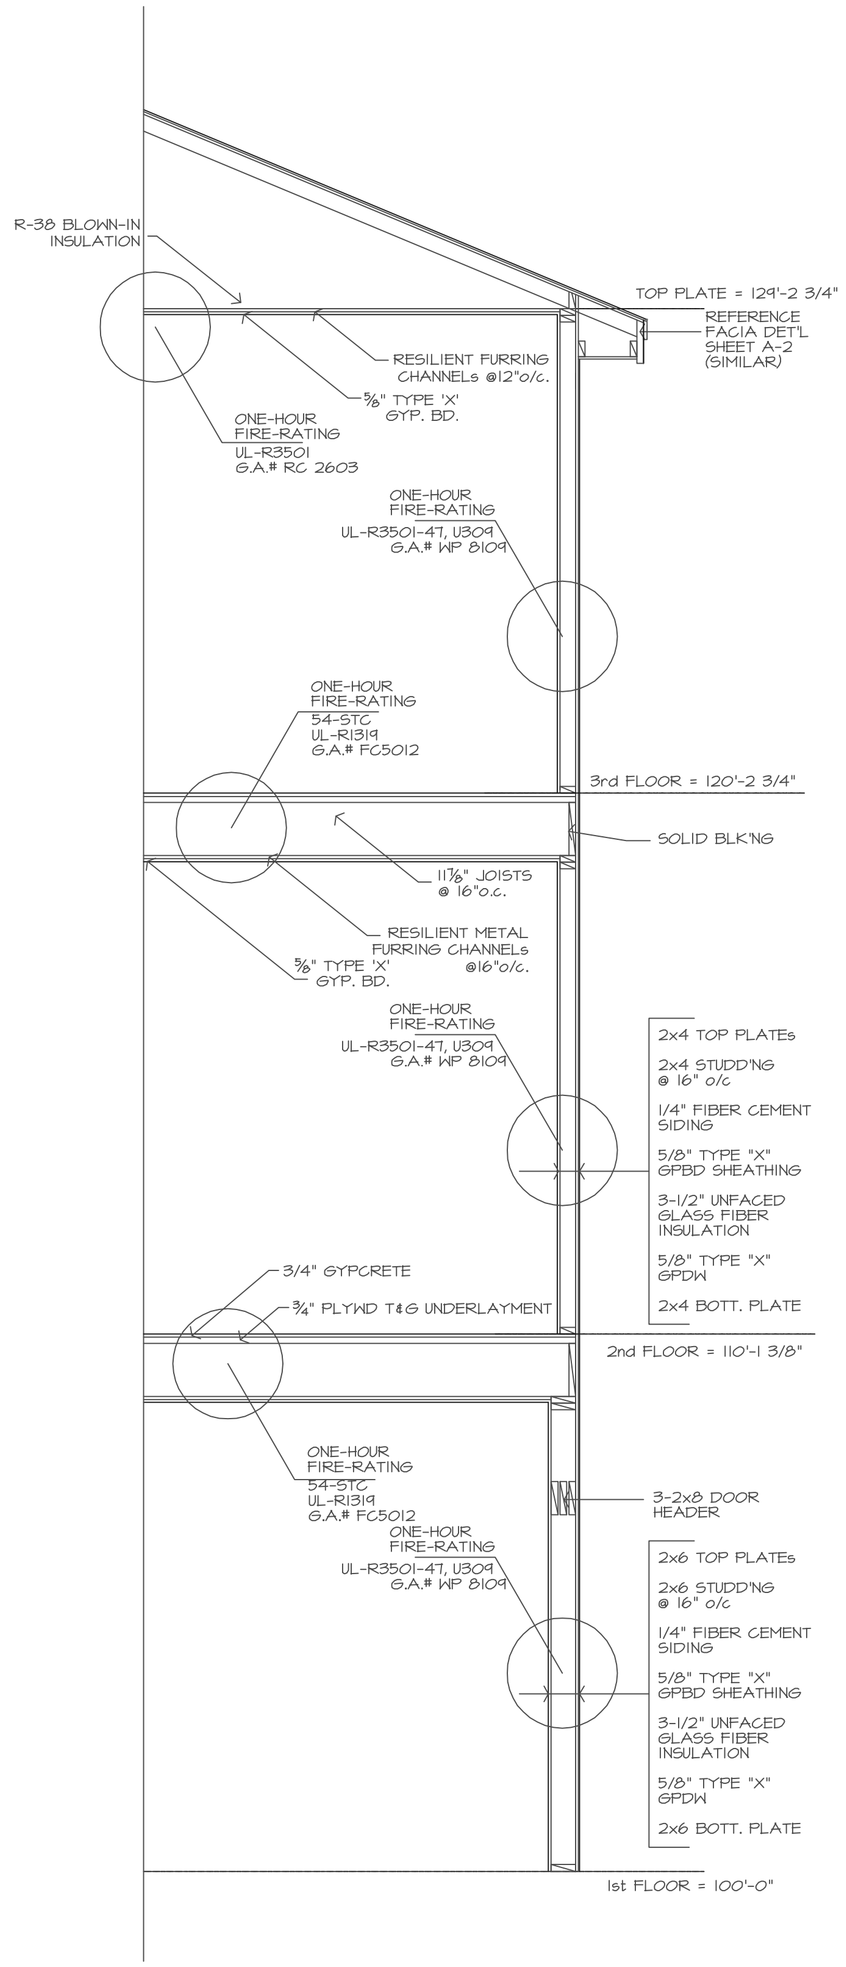

BUILDING SECTION

EXTERIOR FIRE-RATED WALL ASSEMBLY

SCALE: 1/2" = 1'-0"

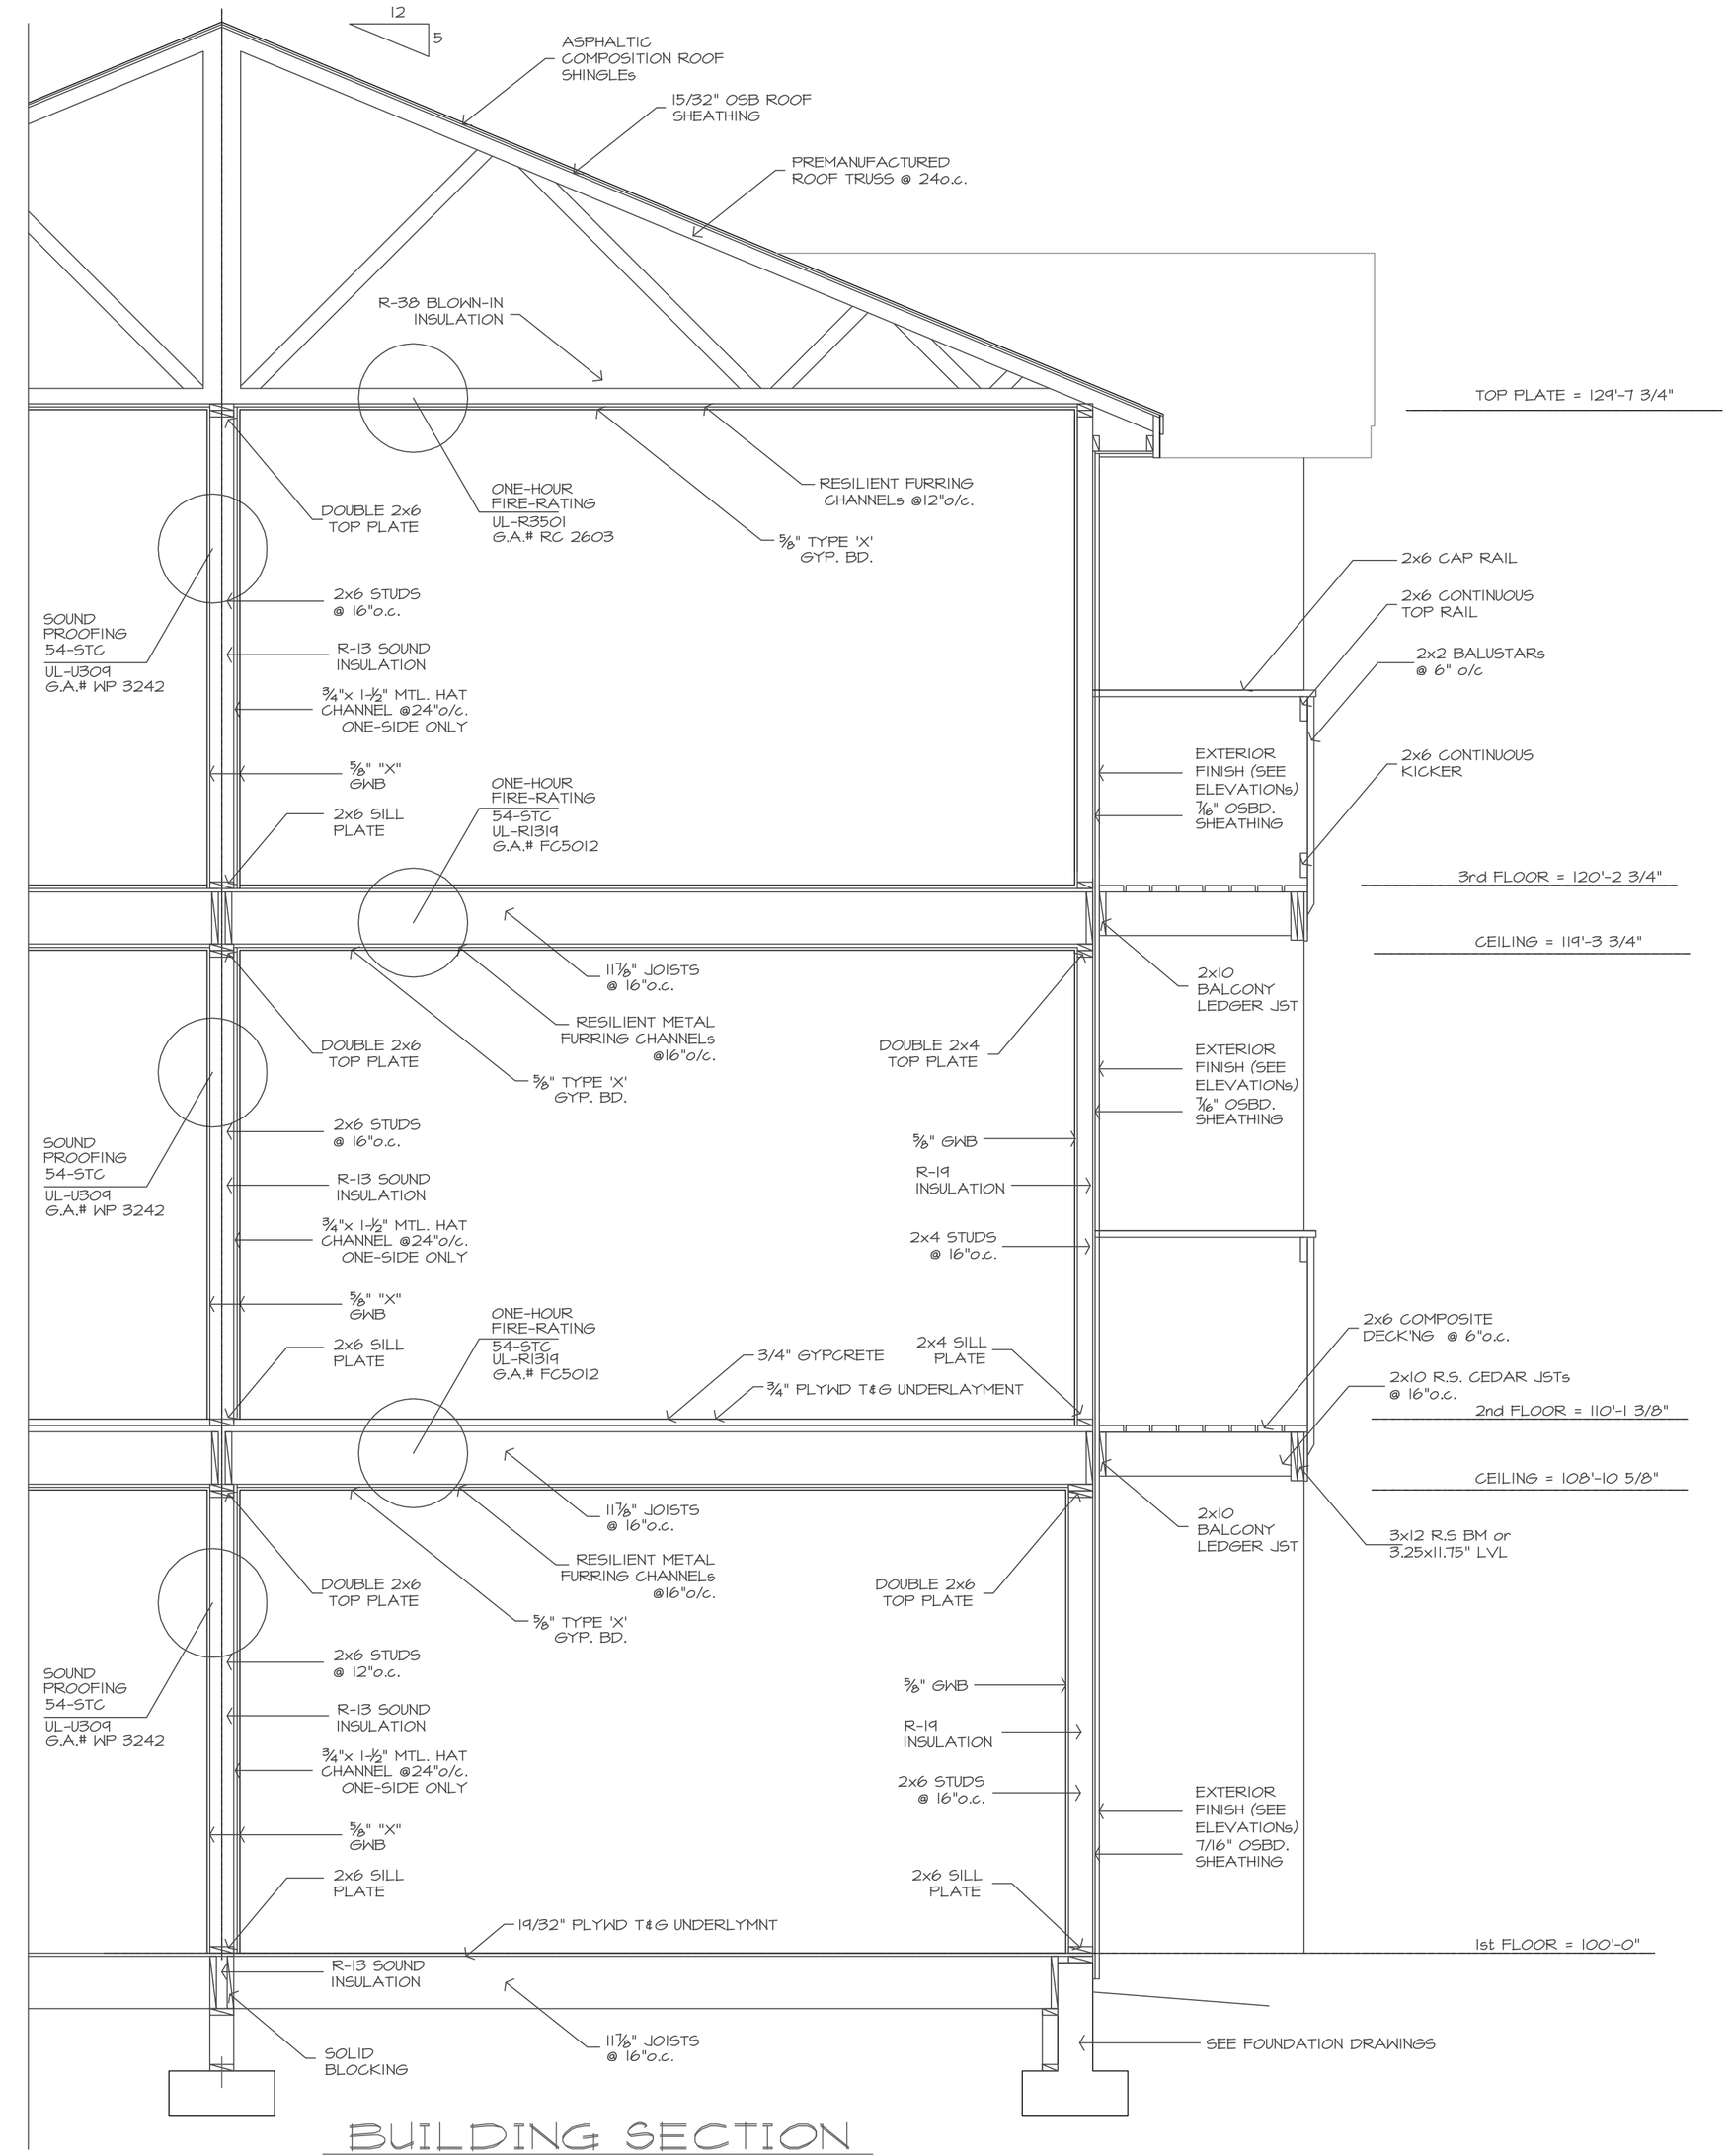

BUILDING SECTION

PATIO EXTERIOR WALL & PARTY WALL SYSTEM

SCALE: 1/2" = 1'-0"

CONSTRUCTION DOCUMENTS
ONE-BEDROOM BUILDING

CHRISTOPHER KRAGBACHER ARCHITECT
P.O. BOX 2592
GRAND JUNCTION, COLORADO 81502
1206 ROOD AVENUE,
GRAND JUNCTION, COLORADO
(970) 243-3587 (970) 640-8831
ckcorp@yahoo.com

GENERAL CONTRACTOR:
PRECISION CONSTRUCTION
2932 NORTH AVENUE
G.J., COLORADO 81501
(970) 243-3355

UNIVERSITY VILLAGE APTs
BUILDING C
2340 N. 17th STREET,
GRAND JUNCTION, COLORADO

BUILDING SECTION

DATE: 04/06/10
DRAWN: HMC
CHECKED: CK
REVISIONS:

SHEET NUMBER
A7
OF EIGHT